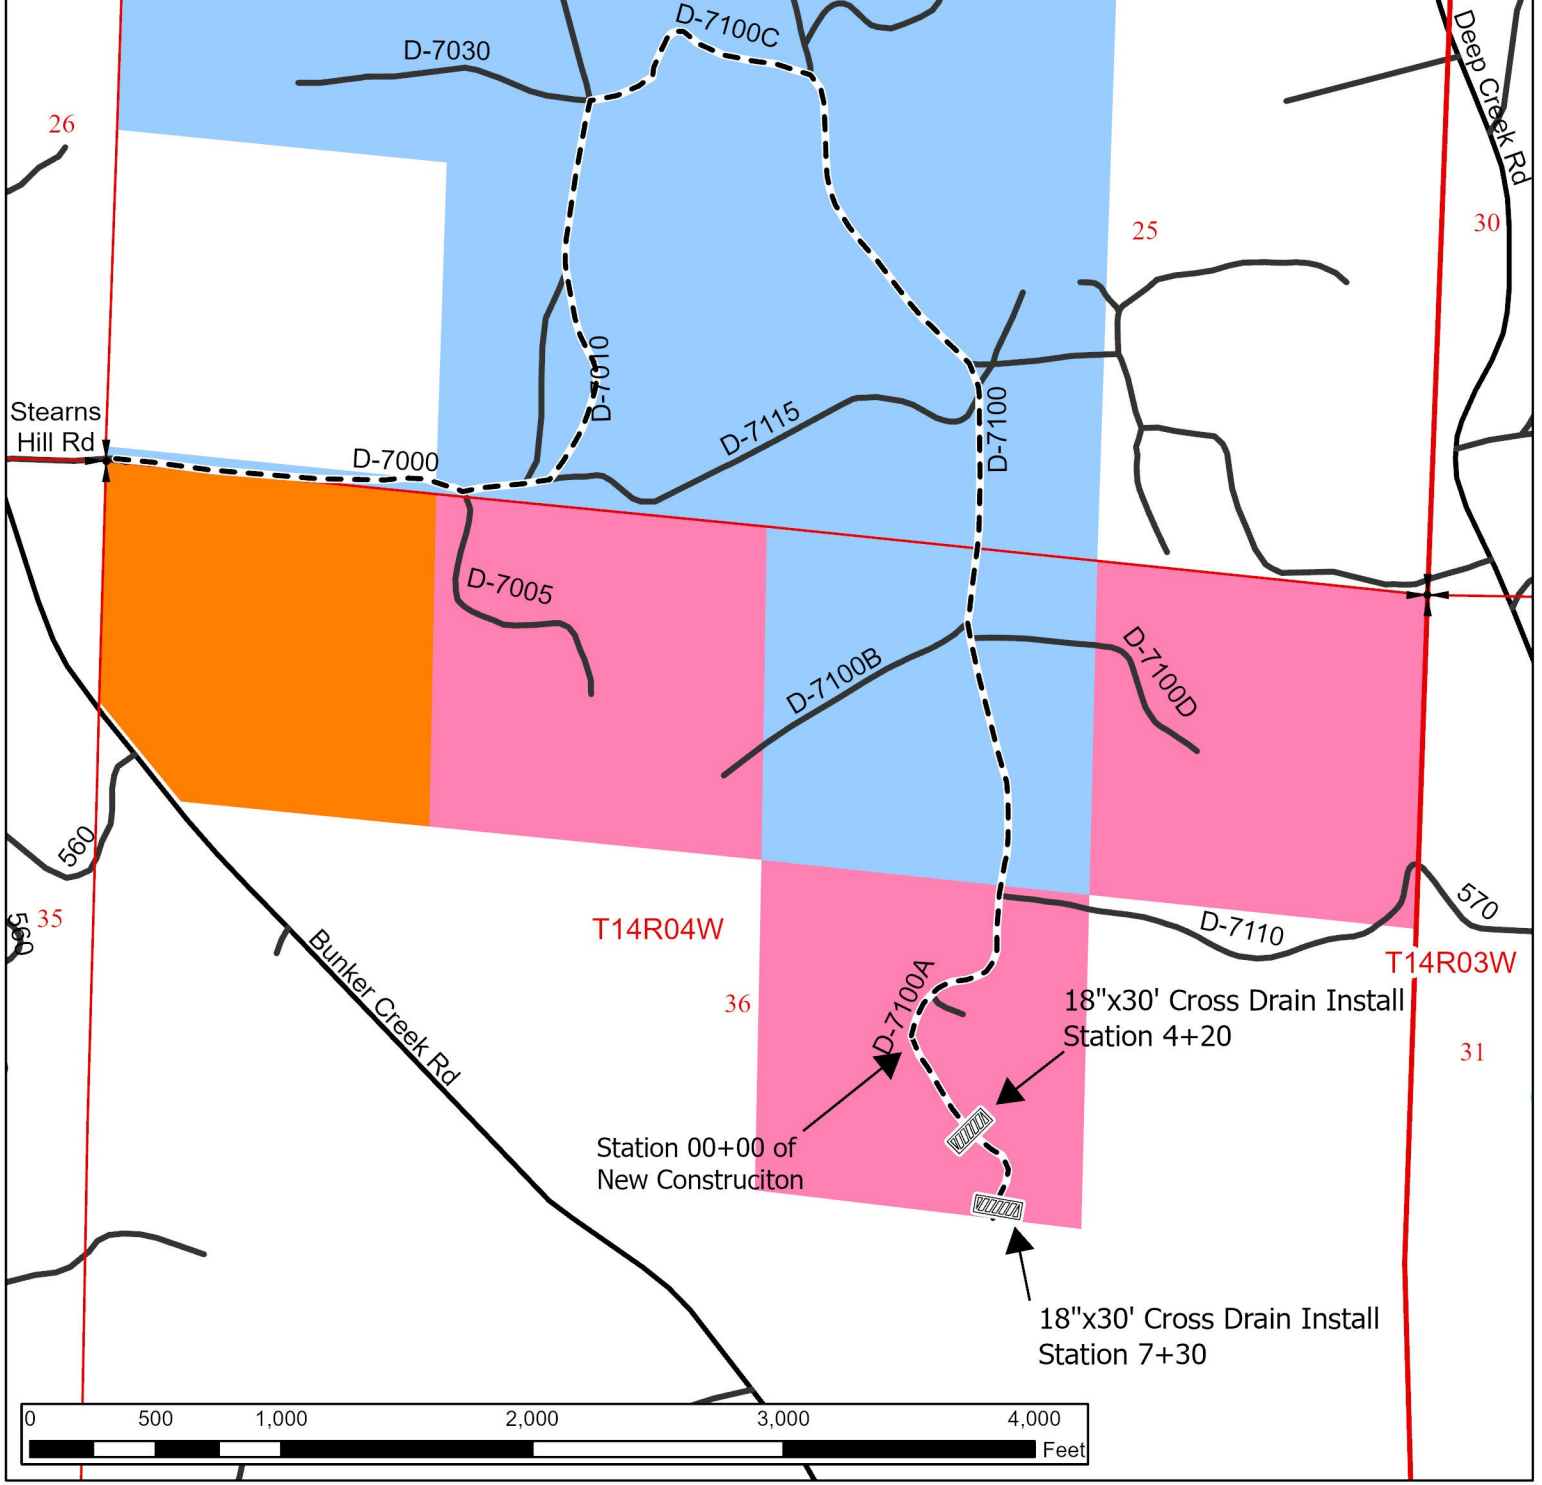
D-7030
D-7100C
Deep Creek Rd
26
25
30
D-7010
D-7115
D-7100
Stearns
Hill Rd
D-7000
D-7005
D-7100B
D-7100D
560
570
35
36
31
T14R04W
T14R03W
D-7110
D-7100A
Bunker Creek Rd
18"x30' Cross Drain Install
Station 4+20
Station 00+00 of
New Construciton
18"x30' Cross Drain Install
Station 7+30
0
500
1,000
2,000
3,000
4,000
Feet
Common School State Trust(3)
Other DNR-Managed Lands
State Forest Transfer
Road Use Permit
New Construction Clearing Limit: 40 Ft
New Construction Road Width: 12 Ft
New Construction ROW Area: 0.79 Acres
N

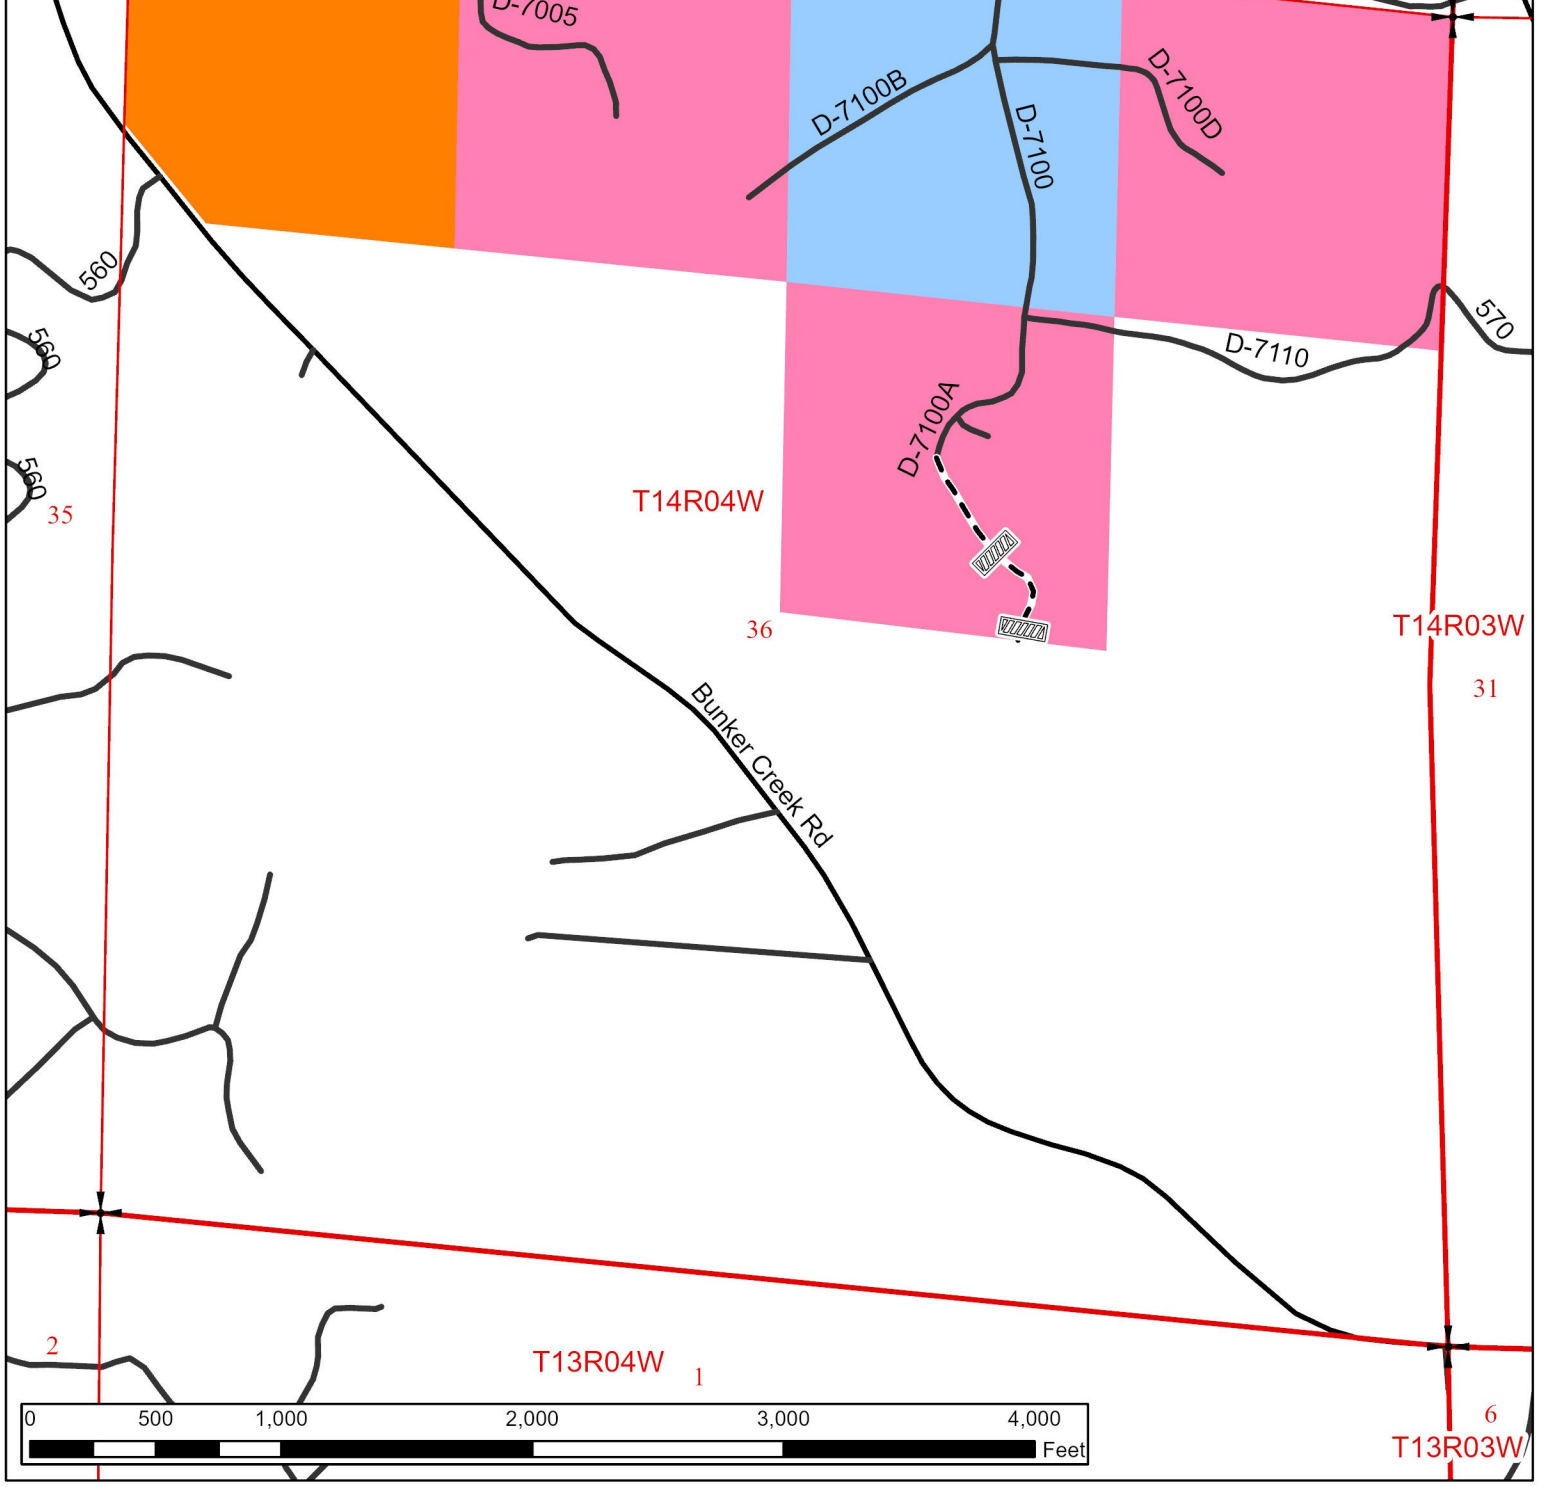

Common School State Trust(3)

Other DNR-Managed Lands

State Forest Transfer

New Construction

Clearing Limit (ROW Width): 40 Ft
Road Width: 12 Ft

N

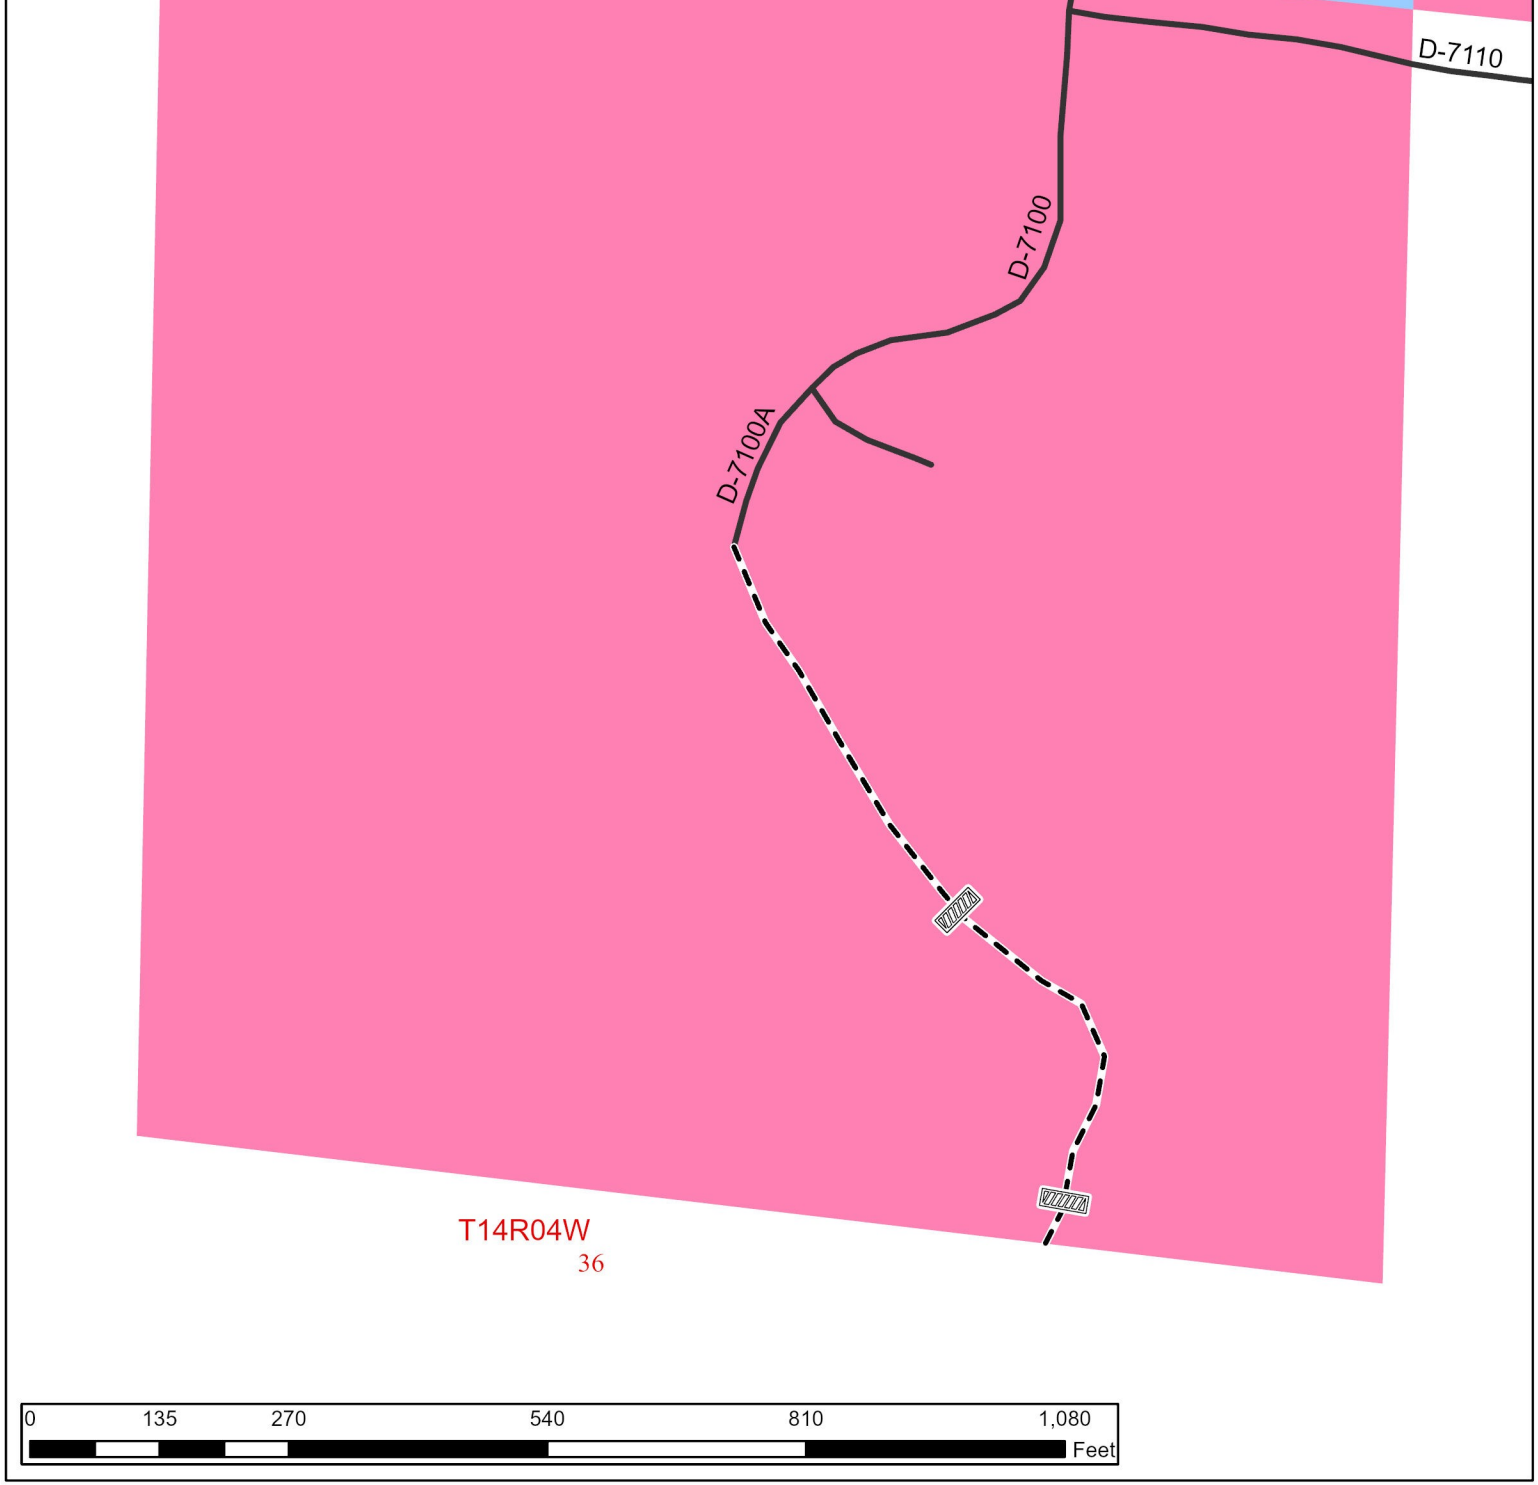

Common School State Trust(3)

State Forest Transfer

Clearing Limit (ROW Width): 40 Ft
Road Width: 12 Ft

N