NOTE:

1. WASHINGTON COORDINATE SYSTEM, No. ZONE DATA DERIVED FROM BALANCED TRAVERSE LOOP "X" TO USC-G5 "No BASE
2. "D.N.R." CONCRETE MOUMENTS ARE 3" DIA. x 28" WITH BRASS CAP STAMPED: "WASHINGTON DEPT NATURAL RESOURSES" T__N, R__E, SEC__, & PROPER CORNER IDENTIFICATIONS
3. THIS SURVEY CONDUCTED IN ACCORDANCE WITH STATE OF WASHINGTON DEPT OF NATURAL RESOURCES SPECIFICATIONS SET FORTH UNDER TIMBER SALE #38134 (FENCE LINE)

LEGEND:

1. ● : DNR CONC. MON UNLESS OTHERWISE STATED
2. —+—+— : EXISTING FENCE LINE

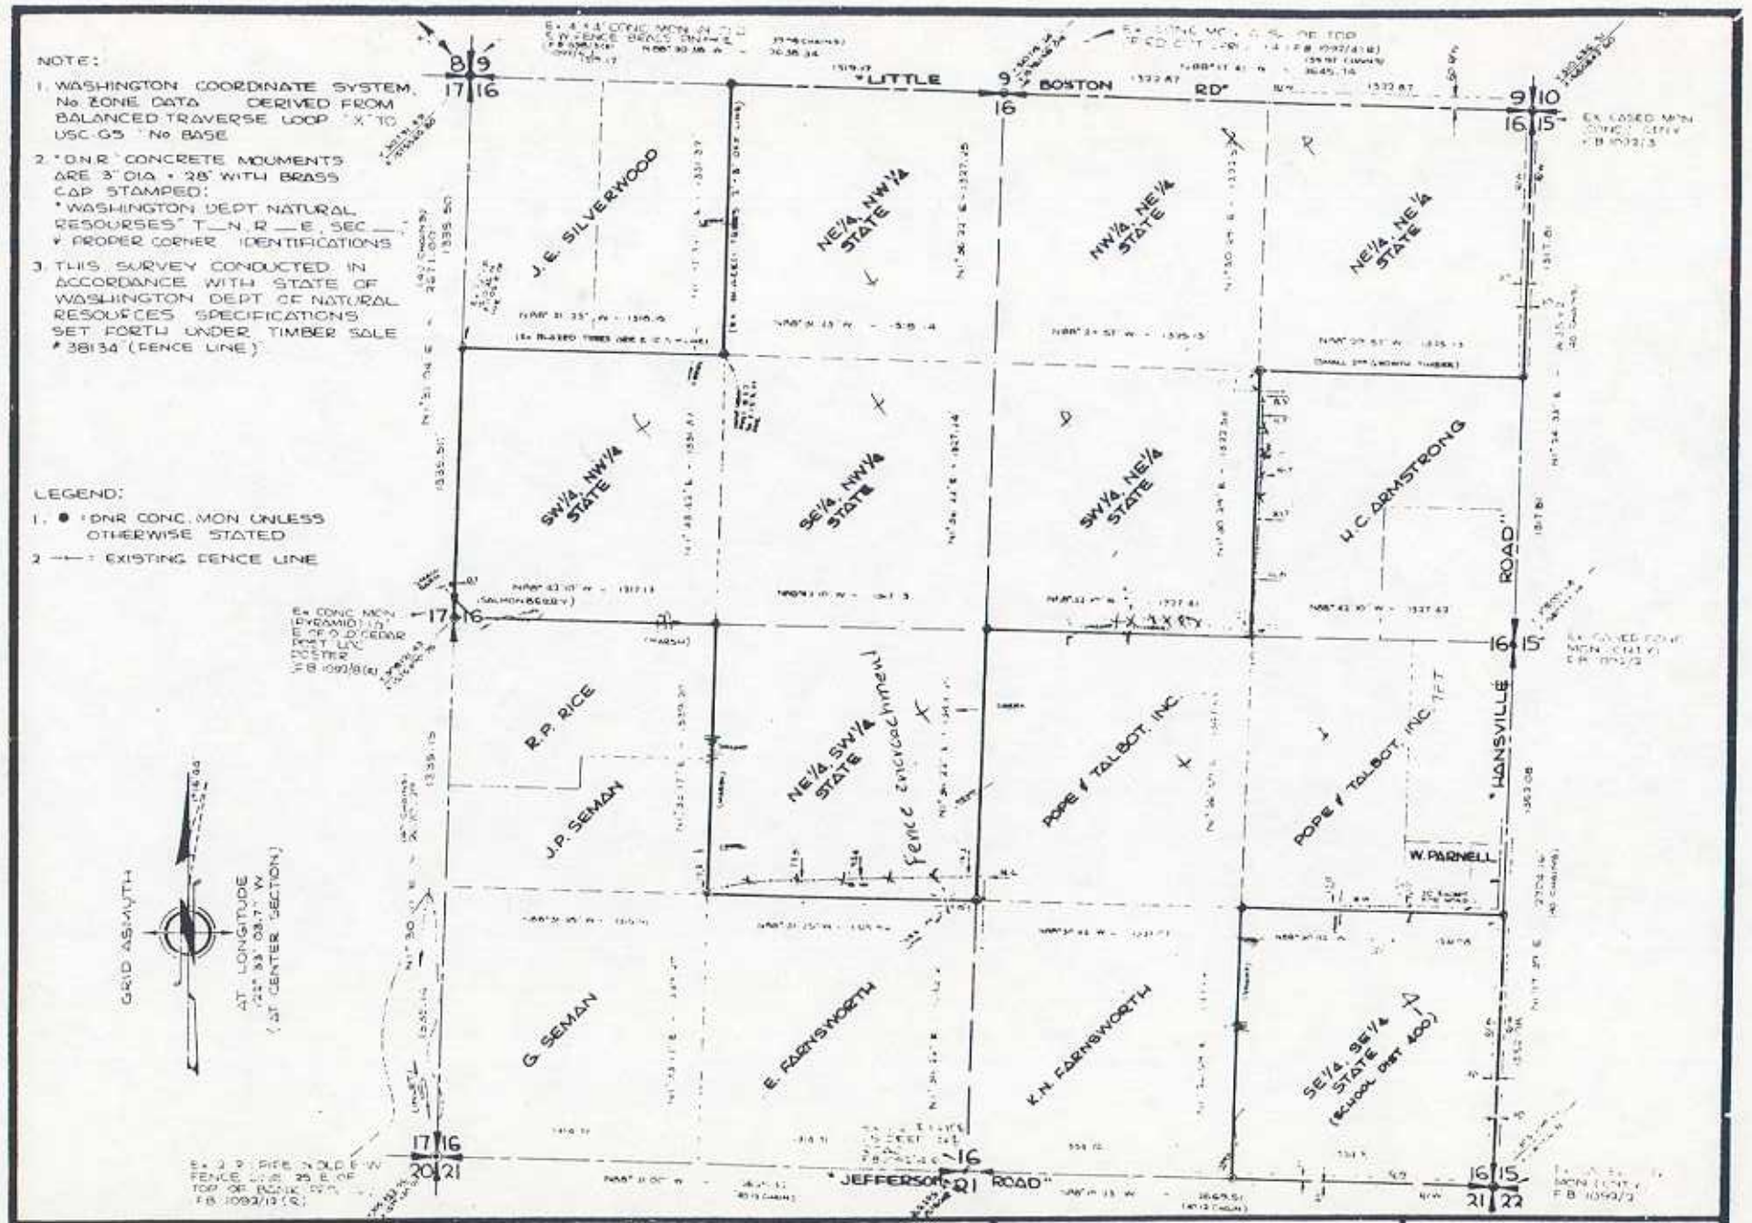

AUDITOR'S CERTIFICATE

FILED FOR RECORD THIS 23 DAY OF JUNE IN 76, AT 9 A.M. IN SECTION ___, TOWNSHIP ___ NORTH, RANGE ___ W.M., AT THE REQUEST OF ROATS ENGINEERING, IN VOLUME 5 PAGE 139

TED WRIGHT COUNTY AUDITOR BY [signature] DEPUTY AUDITOR

AUDITOR'S FILE NO. 1135923

SURVEY NO. 182102130, 182102140, 182102150, 182102160, 182102170, 182102180, 182102190, 182102200, 182102210, 182102220, 182102230, 182102240, 182102130, 182102140

SURVEYORS CERTIFICATE

THIS MAP CORRECTLY REPRESENTS A SURVEY MADE BY ME OR UNDER MY DIRECTION IN CONFORMANCE WITH THE REQUIREMENTS OF THE SURVEY RECORDING ACT AT THE REQUEST OF HOLDS & TALBOT INC.

IN MAY, 19 76

George Roats

DRAWN	[illegible]
DATE	[illegible]
FIELD BOOKS	[illegible]
JOB ORDER	76-3718
CHECKED	

SCALE: 1" = 200'

SURVEY OF PORTIONS

SEC. 16, T. 27N., R. 2E., W.M.

KITSAP CO., WN

ROATS ENGINEERING

SURVEYORS ENGINEERS PLANNERS

P. O. BOX 995
POULSBO, WASHINGTON 98370

TELEPHONE: 779-3939

5-139